

THIS DRAWING MUST NOT BE TRACED OR ALTERED OR REPRODUCED WITHOUT THE KNOWLEDGE OF CONCERNED ARCHITECT OF SOCIAL SECTOR, P.W.D.E. WESTBENGAL

NOTES :

1. ALL DIMENSIONS ARE IN MM.
2. ALL EXTERNAL WALLS ARE 230 MM TH & INTERNAL WALLS ARE 125 MM TH UNLESS OTHERWISE STATED
3. ANY EXISTING LEVEL POSITION OF WALL OPENING SIZES ARE TO BE CHECKED AT SITE
4. IN CASE OF ANY DISCREPANCY IN DRAWING, REFER TO THE ORIGINAL SET OF DRAWINGS
5. ORIENTATION OF BUILDING AND NORTH LINE ARE TO BE CHECKED AT SITE
6. PROVISION FOR VERTICAL EXTENSION AS PER THE REQUIREMENT OF THE CLIENT TO BE FINALISED IN CONSULTATION WITH S.A. S.S.PWD & S.E.I PLANNINGS 5.
7. PRIOR TO DESIGN OF FOUNDATION

SCHEDULE OF DOORS & WINDOWS.

MKD.	LENGTH	HEIGHT	DESCRIPTION
D1	1500	2100	ENTRANCE DOOR
D2	1200	2100	FLUSH DOOR
D3	900	2100	FLUSH DOOR
D4	1500	2100	FLUSH DOOR
D5	1800	2100	ROLLING SHUTTER
W1	1800	1500	AL SLIDING WINDOW
W2	1200	1200	AL SLIDING WINDOW
W3	900	600	AL SLIDING WINDOW
W4	600	600	GLASS LAMBER WIND

S.NO	DATE	REVISION	DESCRIPTION	SIGN.

OFFICE OF THE CHIEF ENGINEER SOCIAL SECTOR, P.W.DIRECTORATE, GOVERNMENT OF WEST BENGAL

PROPOSED NEW ACADEMIC BUILDING AT CONTAL POLYTECHNIC CAMPUS


SCHEME DRAWING
DRAWN BY- RAJWIP
ROOF PLAN, ELEVATION & SECTION
SCALE - 1:250

Sudesh Bhattacharya


TRIDIBESH BHATTACHARYA
ASSISTANT ARCHITECT - SOCIAL SECTOR, P.W.DTE. W.B.

Indulgya


VINEET GUPTA
SUPERINTENDING ARCHITECT SOCIAL SEC'DR.P.W.DTE. W.B.
DRAWING NO. - S.S./ DIV.- TAMILUK / ARCH / MARCH / 22 / 84

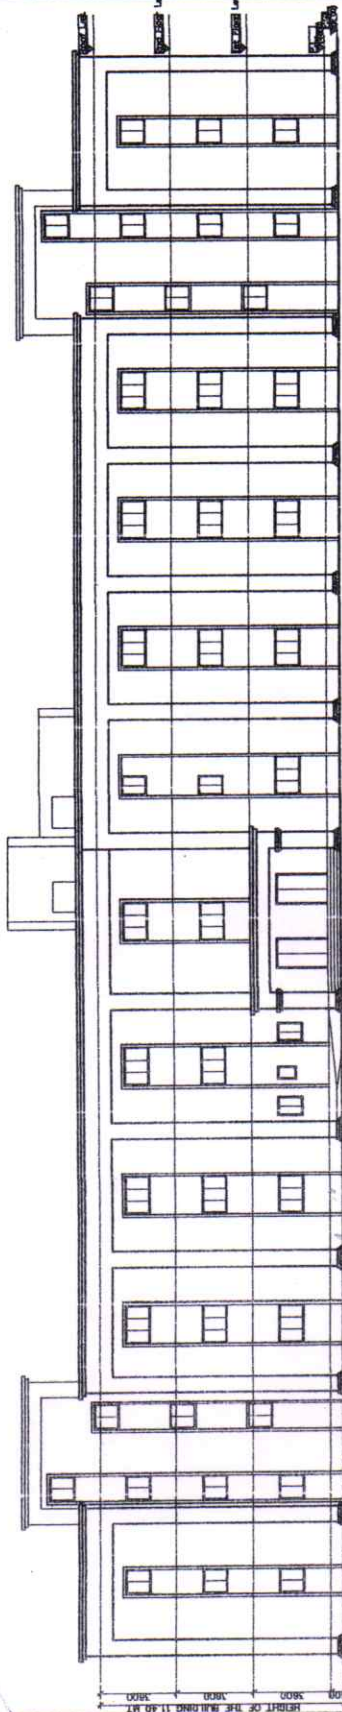

FRONT ELEVATION

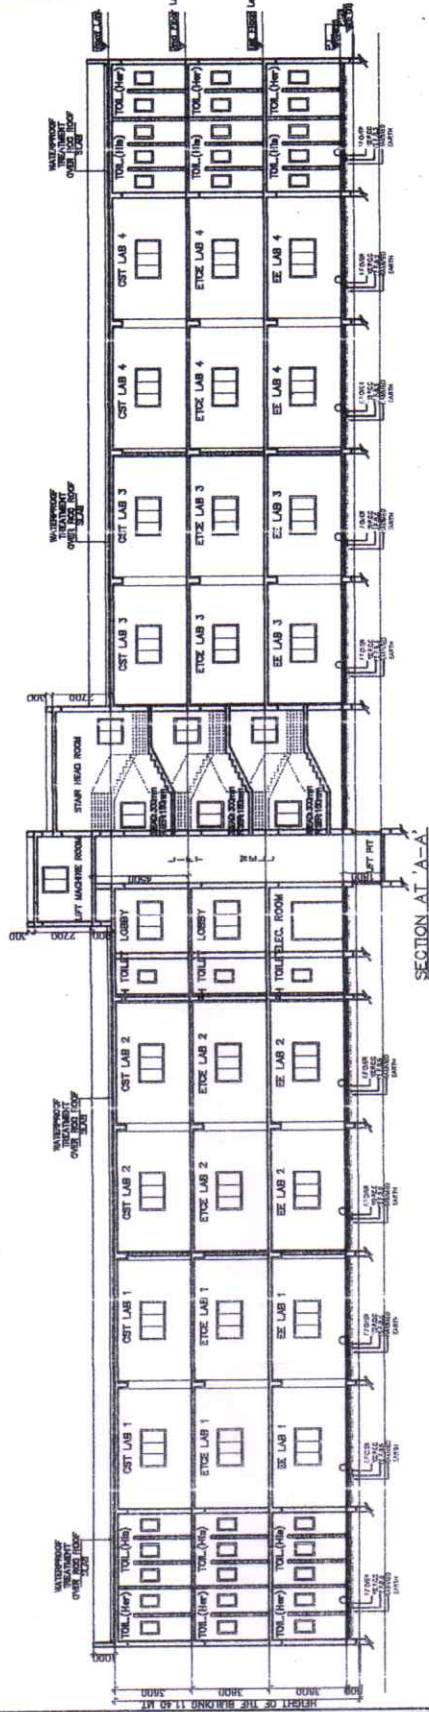

SECTION AT 'A-A'

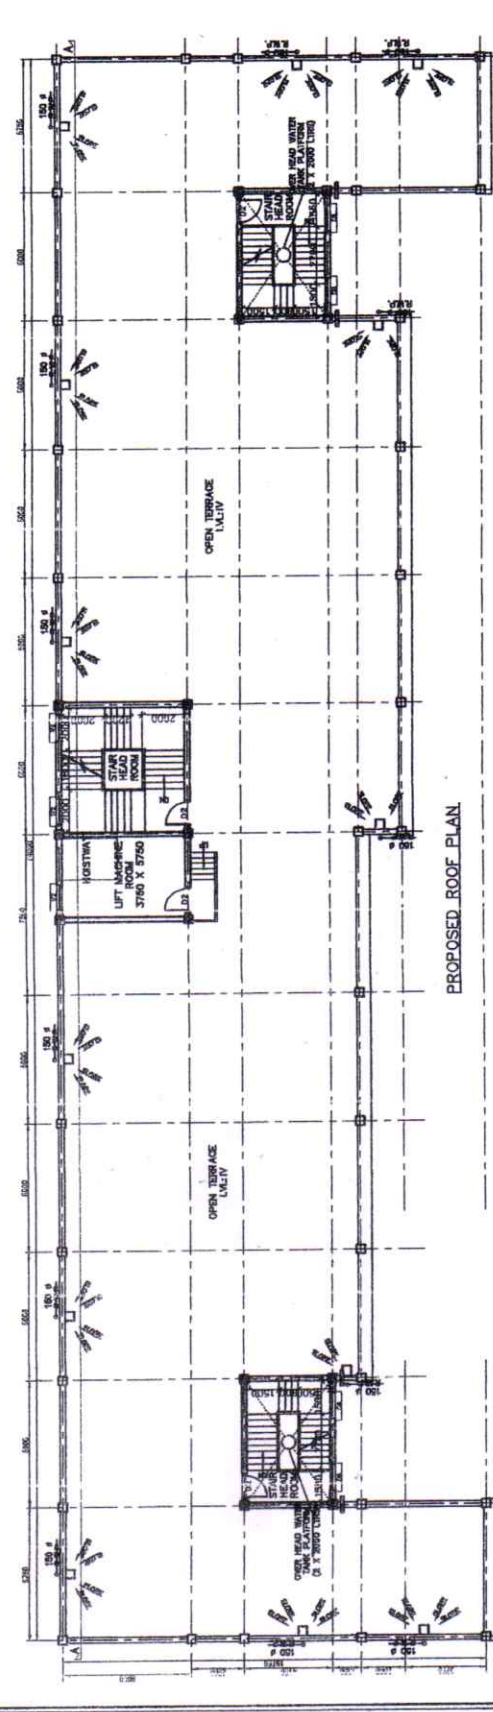

PROPOSED ROOF PLAN

NOTES:

1. ALL DIMENSIONS ARE IN MM.
2. ALL EXTERNAL WALLS ARE 250 MM TH. & INTERNAL WALLS ARE 150 MM TH. UNLESS OTHERWISE STATED.
3. ALL EXTER. WALLS ARE 25 MM TH. UNLESS OTHERWISE STATED.
4. ANY EXISTING LEVEL POSITION OF WALL OPENING SIZES ARE TO BE CHECKED AT SITE.
5. IN CASE OF ANY DISCREPANCY IN DRAWING, REFER TO OFFICE OF THE C.E.S.S.P. DTE.
6. ORIENTATION OF BUILDING AND NORTH LINE ARE TO BE CHECKED AT SITE.
7. PROVISION FOR VERTICAL EXTENSION AS PER THE REQUIREMENT OF THE CLIENT TO BE FINALISED IN CONSULTATION WITH S.A. S.P.M.D. & S.E./PLANNING S.
8. PRIOR TO DESIGN OF FOUNDATION

SCHEDULE OF DOORS & WINDOWS.		
MKD.	LENGTH	HEIGHT
D1	5'4"	2'4"
		ENTRANCE DOOR
D2	1'20"	2'4"
		FLUSH DOOR
D3	9'6"	7'0"
		FLUSH DOOR
D4	5'4"	2'4"
		FRP DOOR
D5	8'6"	2'4"
		ROLLING SHUTTER
W1	18'00	15'0
		AL. SLIDING WINDOW
W2	12'00	12'00
		AL. SLIDING WINDOW
W3	9'00	6'0
		AL. SLIDING WINDOW
W4	6'00	6'00
		GLASS LUNTER WIN

[illegible]

**OFFICE OF THE CHIEF ENGINEER, SOCIAL
SECTOR, P. W. DIRECTORATE,
GOVERNMENT OF WEST BENGAL**

**PROPOSED NEW ACADEMIC BUILDING AT
CONTAIL POLYTECHNIC CAMPUS**

SCHEME DRAWING	SCALE - 1 : 250
DRAWN BY - DA INIWD	


L. L. Lesh

TRIBESH BHATTACHARYA
ASSISTANT ARCHITECT SOCIAL SECTOR, P.W.D.E. W.B.


VINET GITA

VINEET GUPTA
SUPERINTENDING ARCHITECT, SOCIAL SEC. OR. P. W. D. E. W.


DRAWING NO.-
S.S./ DIV.- TAMLUK / ARCH / MARCH.'22/

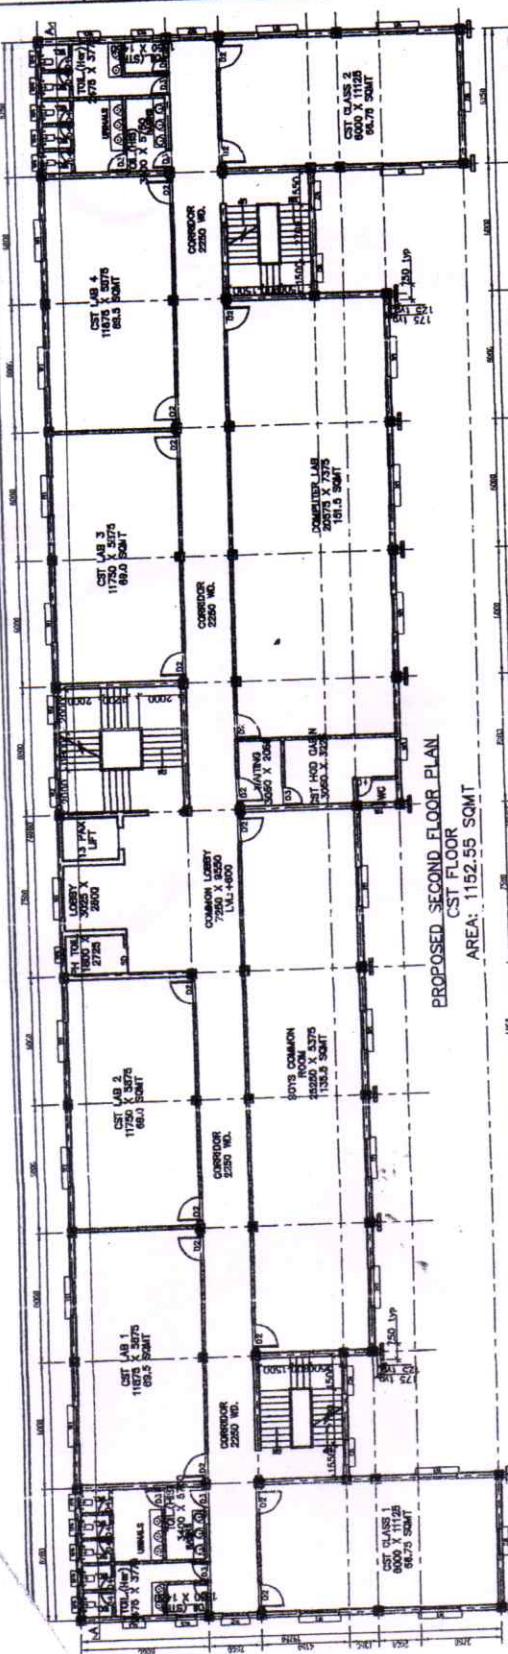

PROPOSED SECOND FLOOR PLAN
CST FLOOR
AREA: 1152.55 SQMT

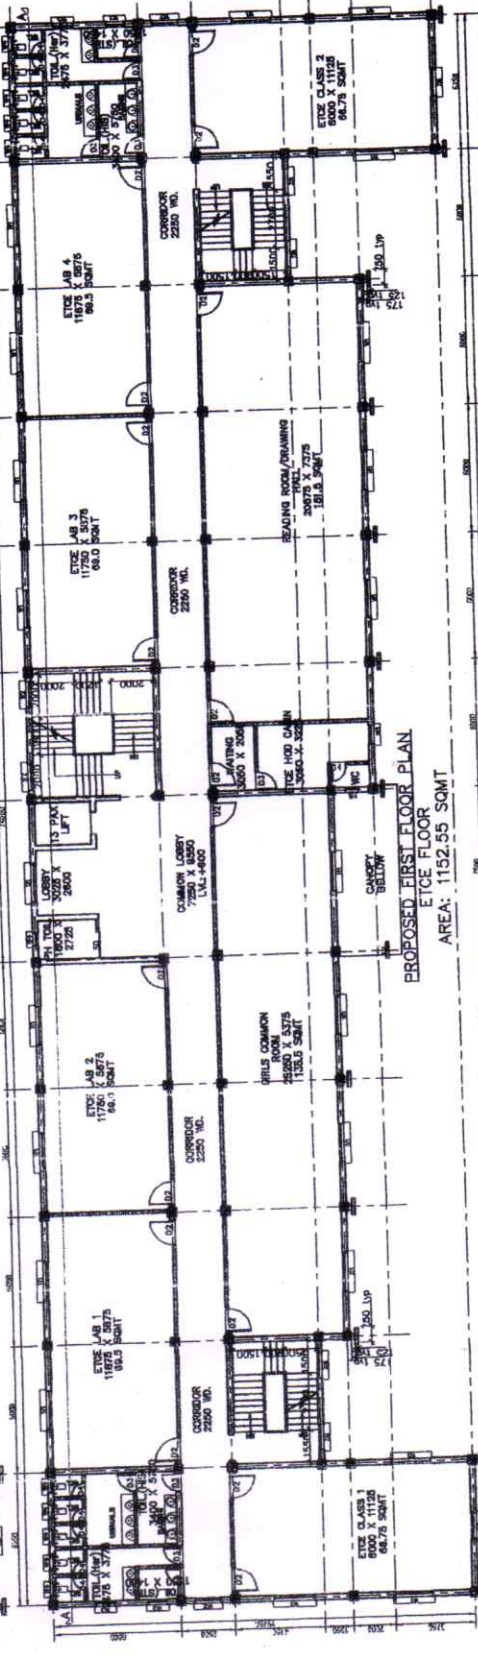

PROPOSED FIRST FLOOR PLAN
ETCE FLOOR
AREA: 1152.55 SQMT

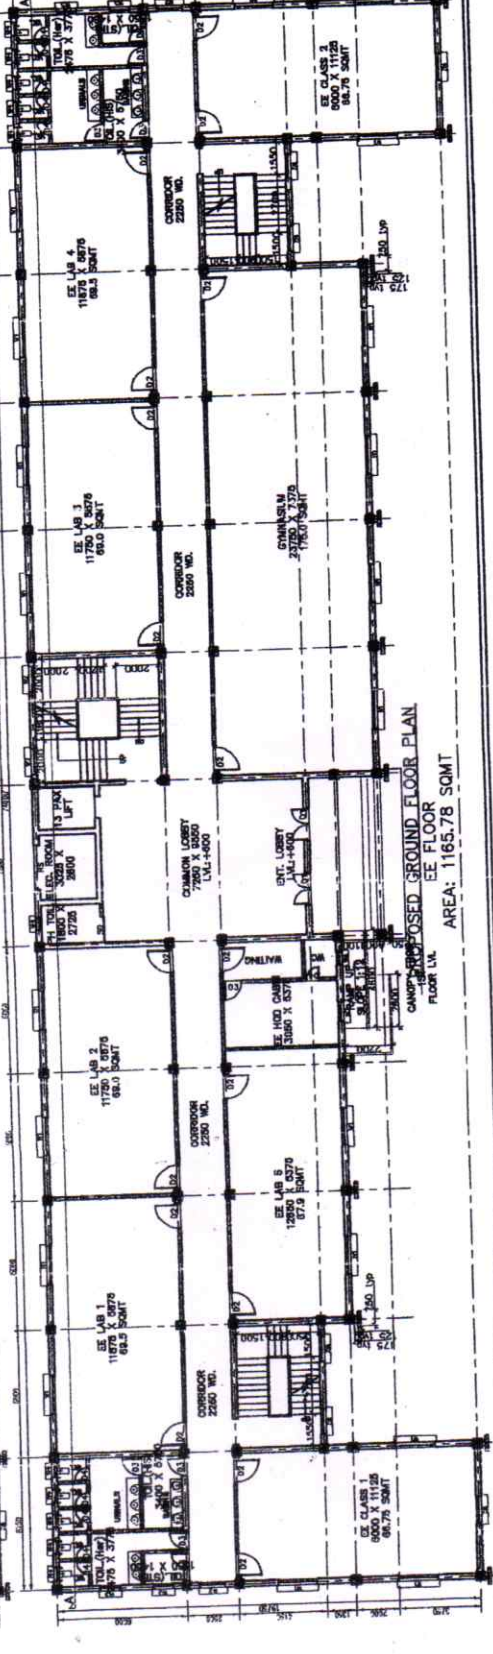

AREA: 1165.78 SQMT